


☒ SELECT DESIRED HEIGHT:


- ☐ 3' 7" GATE / 4' FENCE
- ☐ 4' 7" GATE / 5' FENCE
- ☐ 5' 7" GATE / 6' FENCE
- ☐ 6' 7" GATE / 7' FENCE
- ☐ 7' 7" GATE / 8' FENCE

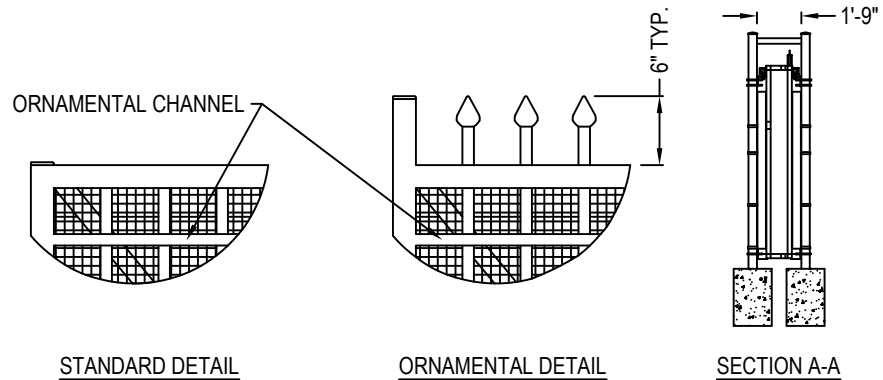


STANDARD DETAIL

ORNAMENTAL DETAIL

SECTION A-A

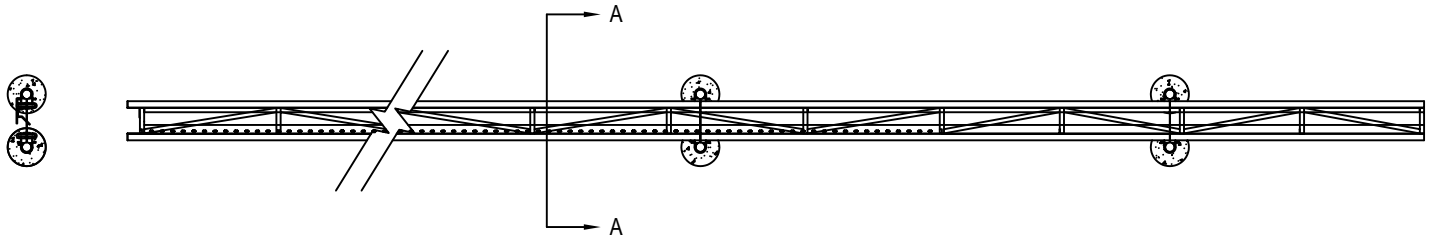

PLAN VIEW

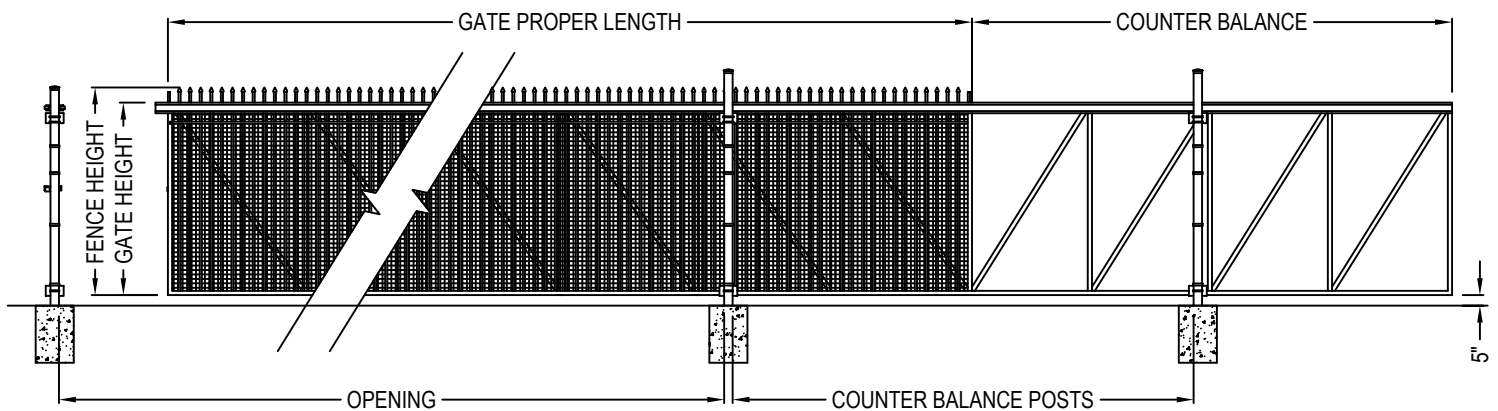


ELEVATION VIEW

## MANUFACTURER'S NOTES:

1. PLEASE REFER TO SIZING TABLE ON [caddetails.com/listing/5377-026](http://caddetails.com/listing/5377-026) FOR FURTHER INFORMATION.

## NOTES:

1. INSTALLATION TO BE COMPLETED IN ACCORDANCE WITH MANUFACTURER'S SPECIFICATIONS.
2. DO NOT SCALE DRAWING.
3. THIS DRAWING IS INTENDED FOR USE BY ARCHITECTS, ENGINEERS, CONTRACTORS, CONSULTANTS AND DESIGN PROFESSIONALS FOR PLANNING PURPOSES ONLY. THIS DRAWING MAY NOT BE USED FOR CONSTRUCTION.
4. ALL INFORMATION CONTAINED HEREIN WAS CURRENT AT THE TIME OF DEVELOPMENT BUT MUST BE REVIEWED AND APPROVED BY THE PRODUCT MANUFACTURER TO BE CONSIDERED ACCURATE.
5. CONTRACTOR'S NOTE: FOR PRODUCT AND COMPANY INFORMATION VISIT [www.CADdetails.com/info](http://www.CADdetails.com/info) AND ENTER REFERENCE NUMBER 5377-029.

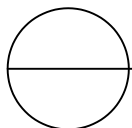

**SAFEGLIDE GATES®**

MICRO BOX WITH STANDARD OR ORNAMENTAL PICKETS (PART 5 OF 5)